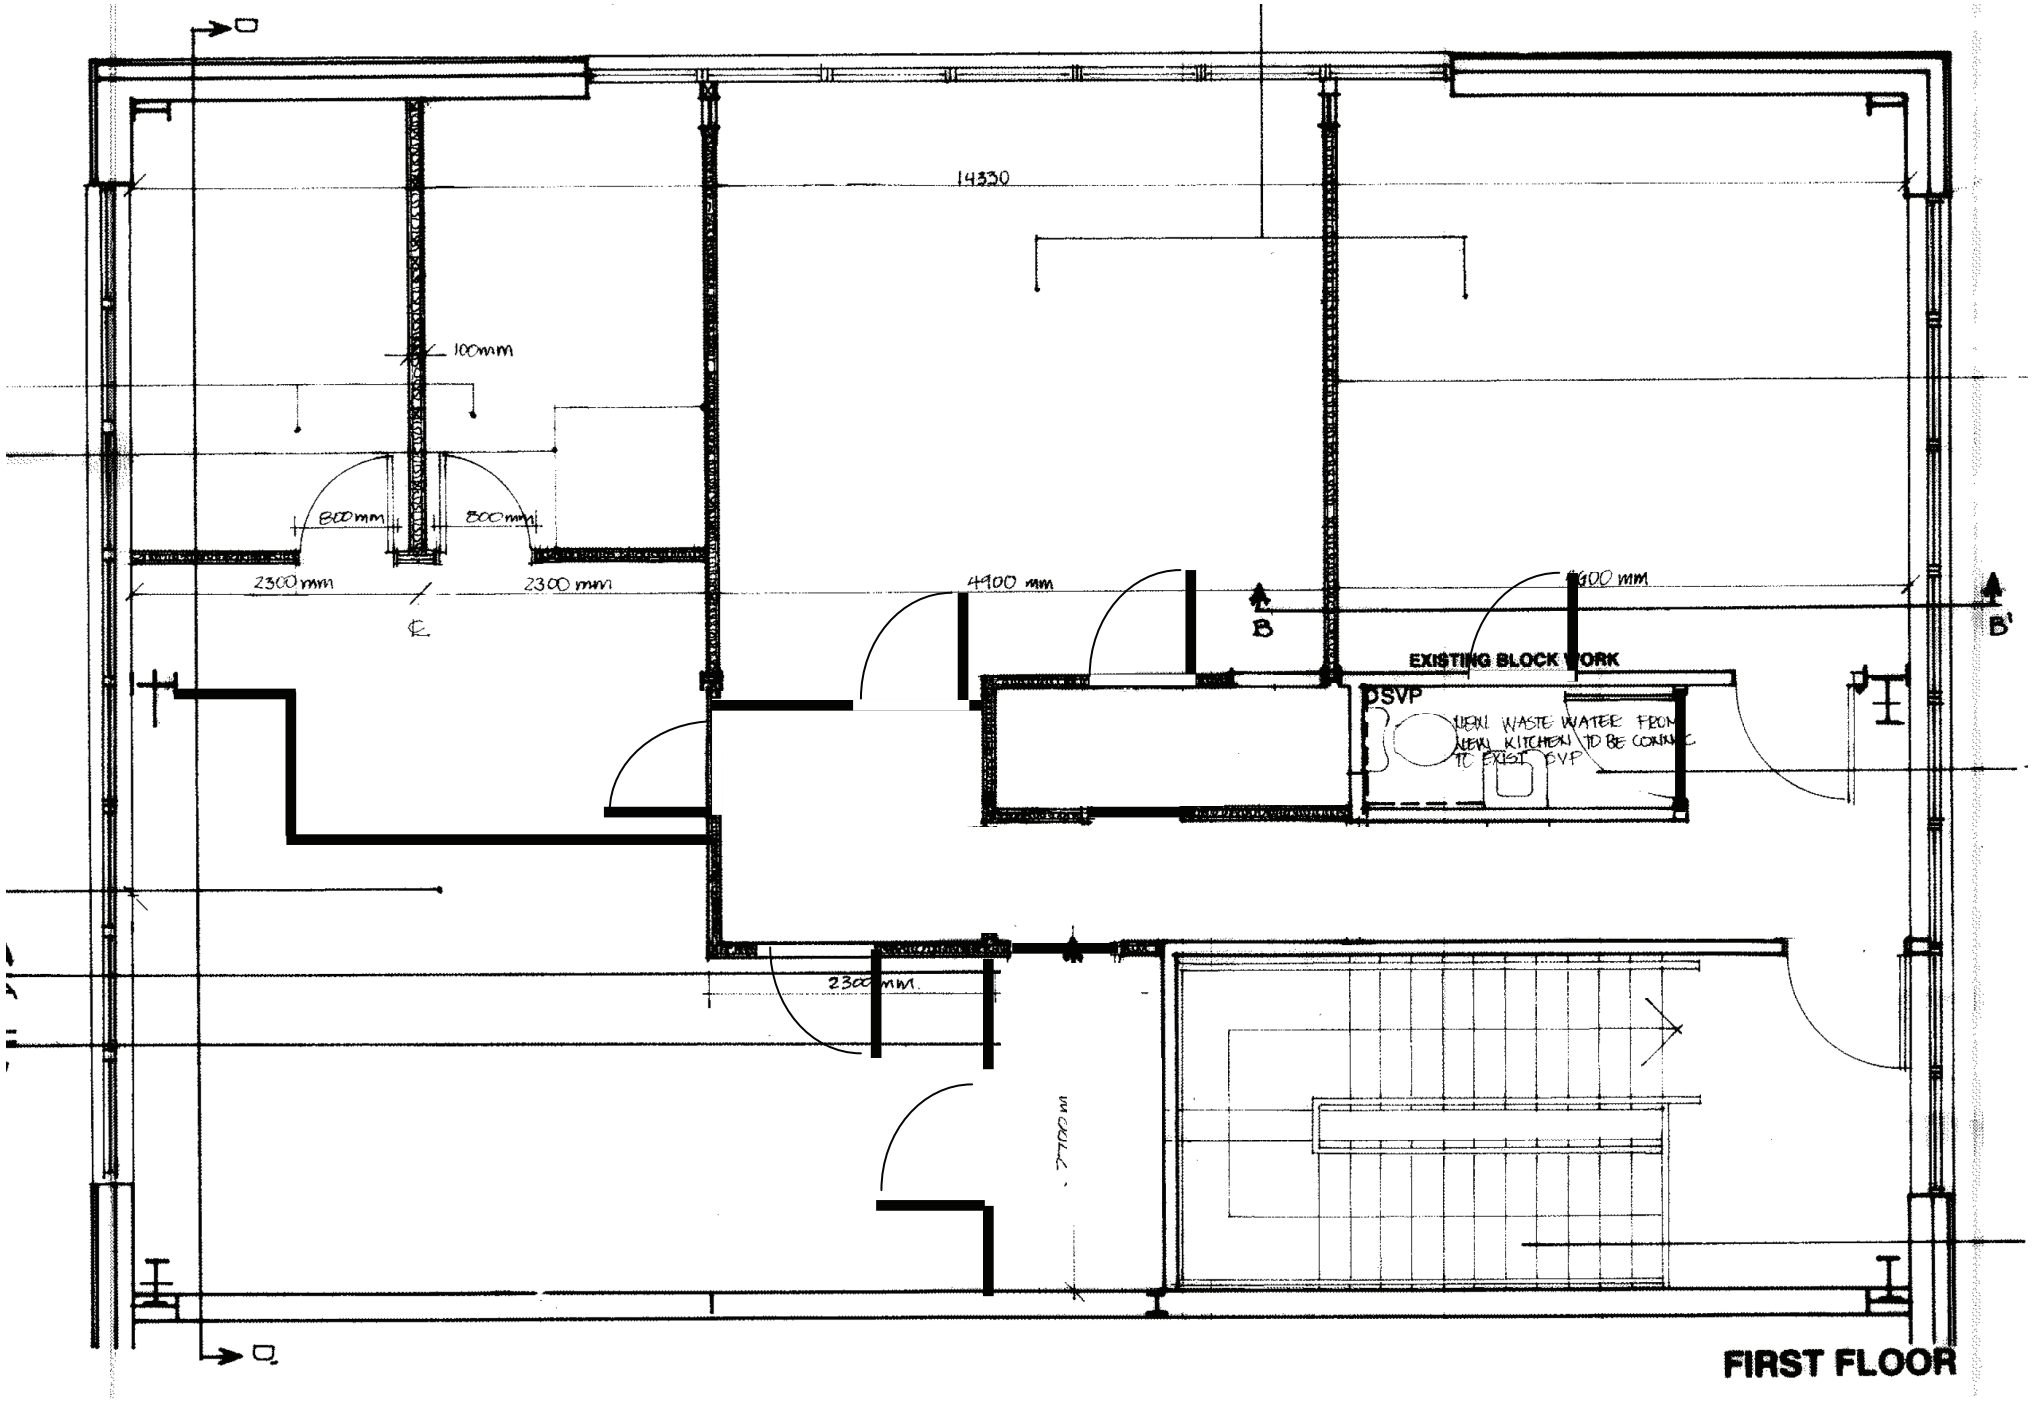
14330
100mm
800mm
800mm
2300mm
2300 mm
4900 mm
600 mm
B
B'
EXISTING BLOCK WORK
DSVP
NEW WASTE WATER FROM NEW KITCHEN TO BE CONNECT TO EXIST DVP
2300mm
7700 mm

FIRST FLOOR